


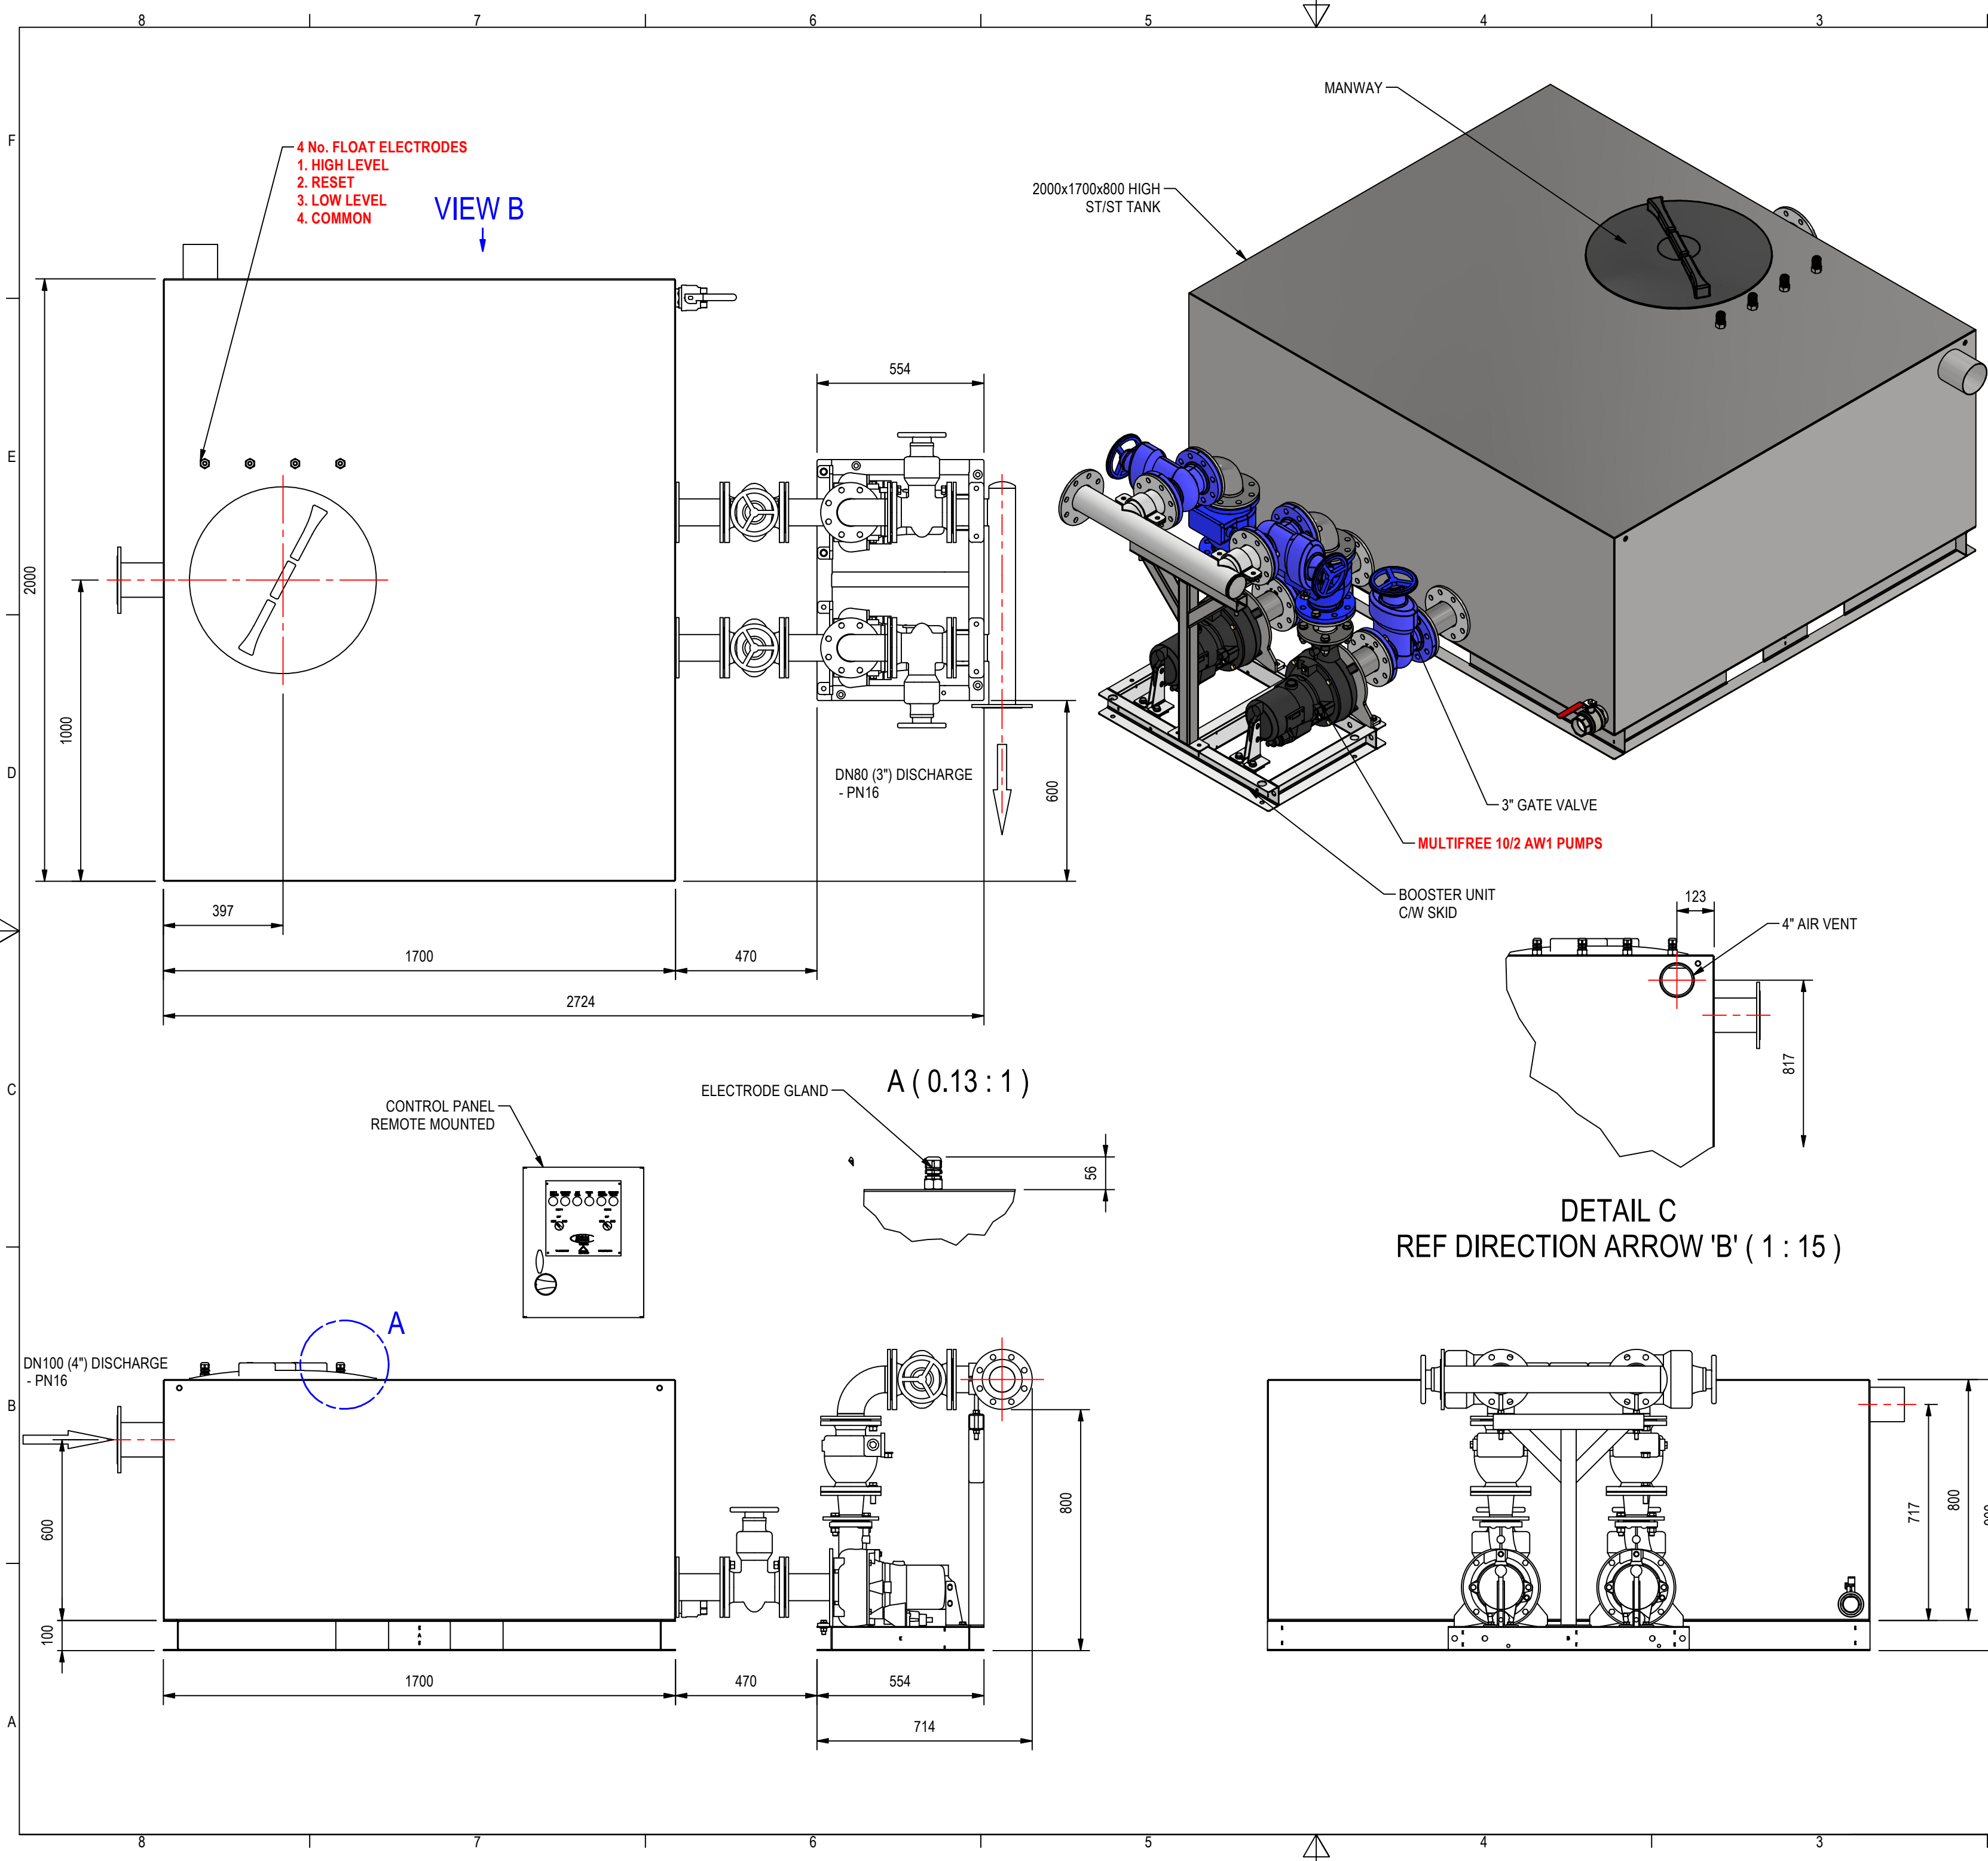

DRY WELL WASTE WATER PUMP STATION SPECIFICATION

DESIGN IN ACCORDANCE:-

- 1.BS EN 12050-1:2015 WASTEWATER LIFTING PLANTS FOR BUILDINGS AND SITES.
2. BS EN 752-6:1998 DRAIN AND SEWER SYSTEMS OUTSIDE BUILDINGS.
3. THE DESIGN OF OUR WASTE WATER SYSTEM IS BESPOKE TO YOUR REQUIREMENTS AND IS DESIGNED FOR USE IN AREAS WHERE GRAVITY FLOW IS NOT AVAILABLE
4. THE SYSTEM IS USED FOR THE TRANSFER OF SEWAGE OR WASTE WATER, AND IS DESIGNED FOR EASE OF INSTALLATION.

MATERIALS AND METHODS USED:


- PUMPS: AS SPEC
- SWING CHECK VALVES PN16
- GATE VALVES, PN16
- STAINLESS STEEL 304 - BS EN 10088-2:2005
- ALL OUR WELDERS ARE APPROVED TO BS EN ISO 9696 1:2013
- POSITION OF EQUIPMENT IS APPROXIMATE AND CAN BE ADJUSTED AS REQUIRED.


PLEASE NOTE: ANY ALTERATIONS YOU REQUIRE TO THE LAYOUT OF THIS EQUIPMENT AS DRAWN, MAY INCUR ADDITIONAL COSTS.

D	UPDATE AS PER COMMENTS	TG	26.04.23
C	DISCHARGE DESIGN CHANGE	TG	19.04.23
B	UPDATE TO CORRECT BUILD	TG	14.04.23
A	ISSUED FOR APPROVAL	TG	14.04.23
REV	DESCRIPTION	APP BY	DATE

Title: PACKAGED PUMP SYSTEM	Project: OVERBURY
Description: ST/ST TANK + PUMP SKID 3\"/>	Client:

THE COPYRIGHT OF THIS DOCUMENT IS OWNED BY KGN PILLINGER. IT IS ISSUED IN CONFIDENCE AND MUST NOT BE REPRODUCED IN ANY FORM, FOR ANY PURPOSE TO A THIRD PARTY EITHER WHOLLY OR IN PART WITHOUT WRITTEN CONSENT.

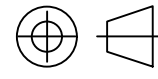
ALL DIMENSIONS IN MM EXPLANATION OF DIMENSIONS ETC, SEE BS 8888		 PUMP TECHNICAL SERVICES LIMITED MANUFACTURING, SALES, PROJECT DESIGN, INSTALLATION, MAINTENANCE AND REPAIRS		 JUNG PUMPEN	
THIRD ANGLE PROJECTION				Pump House, Unit 12 Bilton Road Industrial Estate Erith, Kent, DA8 2AN Tel: 01322 357080	
CHECKED	DES APPD	PROD APPD			
Drawing No: P27485-GA-01	DRAWN BY T GRIMWOOD		DATE 06/12/2018	SCALE 1:15	SHT SIZE 1 of 1
				ISSUE D	

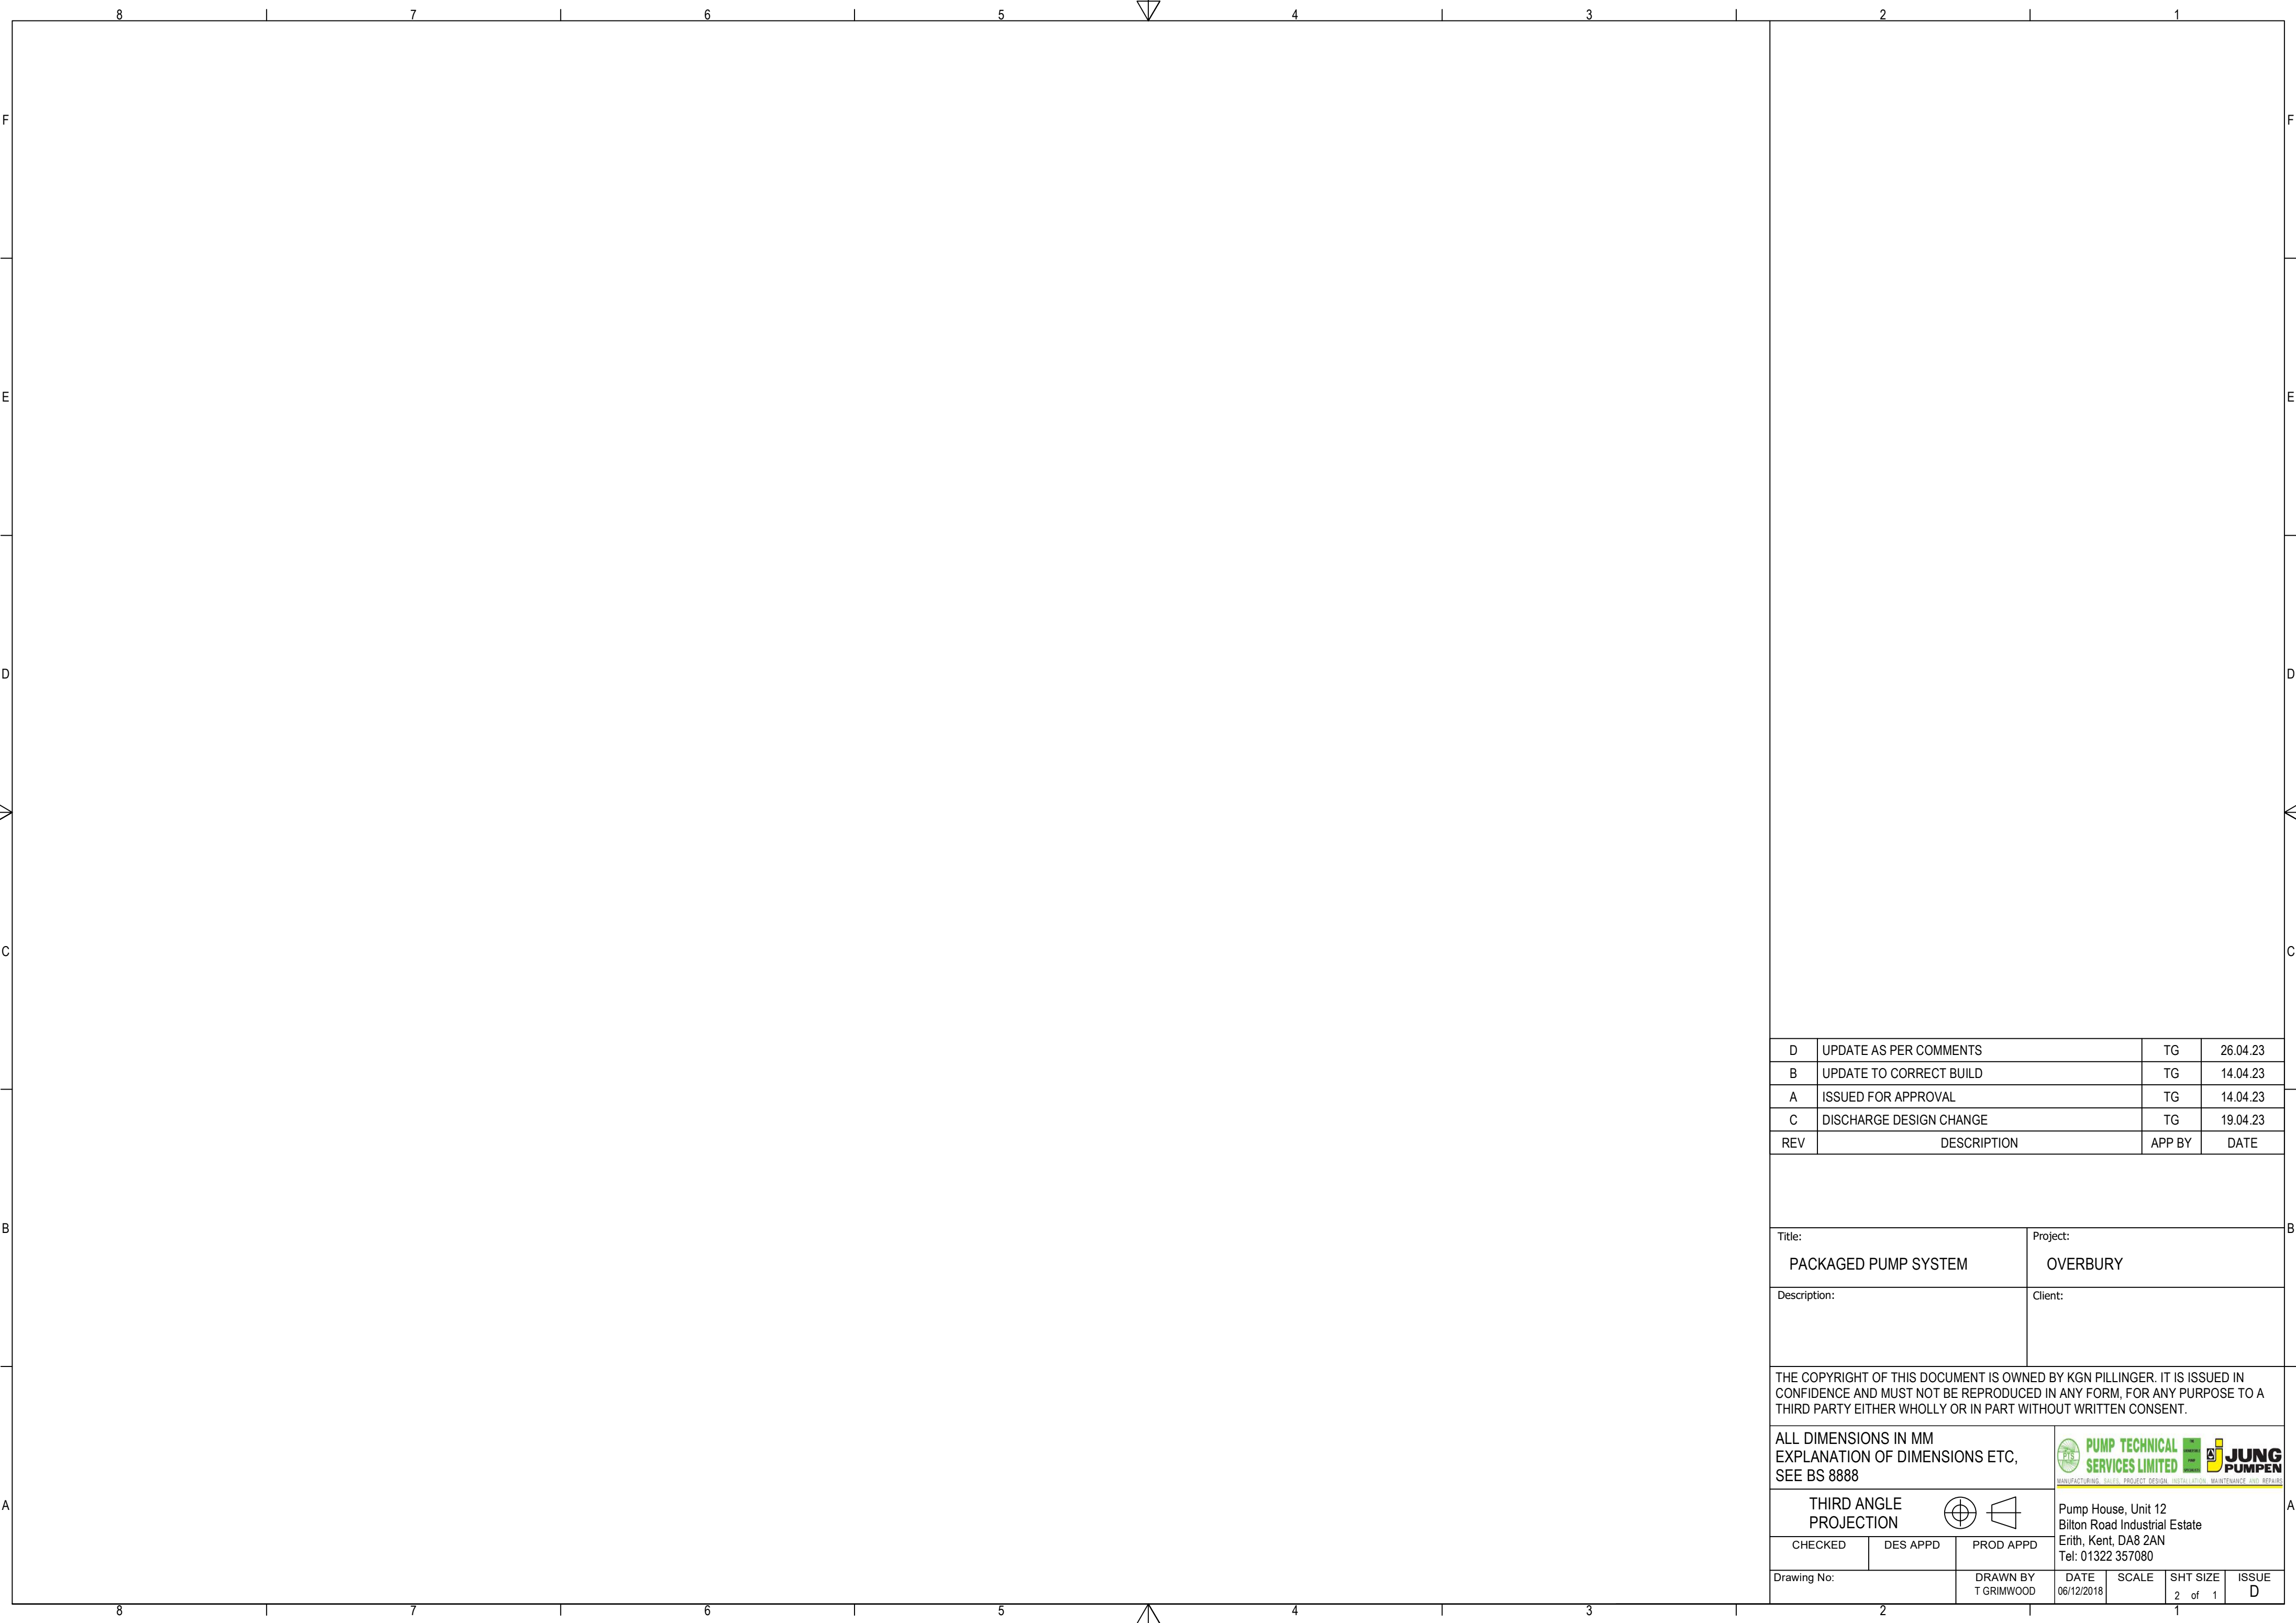

D	UPDATE AS PER COMMENTS	TG	26.04.23
B	UPDATE TO CORRECT BUILD	TG	14.04.23
A	ISSUED FOR APPROVAL	TG	14.04.23
C	DISCHARGE DESIGN CHANGE	TG	19.04.23
REV	DESCRIPTION	APP BY	DATE

Title: PACKAGED PUMP SYSTEM		Project: OVERBURY	
Description:		Client:	

THE COPYRIGHT OF THIS DOCUMENT IS OWNED BY KGN PILLINGER. IT IS ISSUED IN CONFIDENCE AND MUST NOT BE REPRODUCED IN ANY FORM, FOR ANY PURPOSE TO A THIRD PARTY EITHER WHOLLY OR IN PART WITHOUT WRITTEN CONSENT.

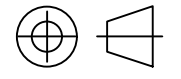ALL DIMENSIONS IN MM EXPLANATION OF DIMENSIONS ETC, SEE BS 8888		PUMP TECHNICAL SERVICES LIMITED MANUFACTURING, SALES, PROJECT DESIGN, INSTALLATION, MAINTENANCE AND REPAIRS JUNG PUMPEN			
THIRD ANGLE PROJECTION				Pump House, Unit 12 Bilton Road Industrial Estate Erith, Kent, DA8 2AN Tel: 01322 357080	
CHECKED	DES APPD	PROD APPD			
Drawing No:		DRAWN BY T GRIMWOOD	DATE 06/12/2018	SCALE	SHT SIZE 2 of 1
					ISSUE D